


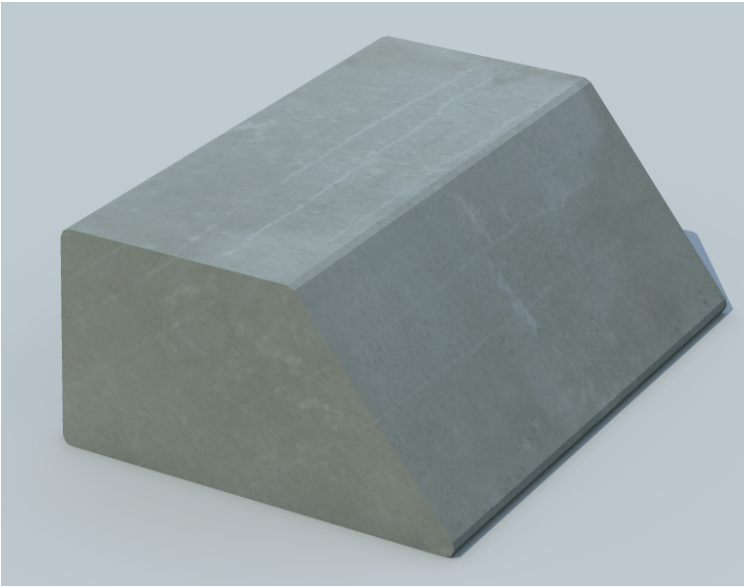
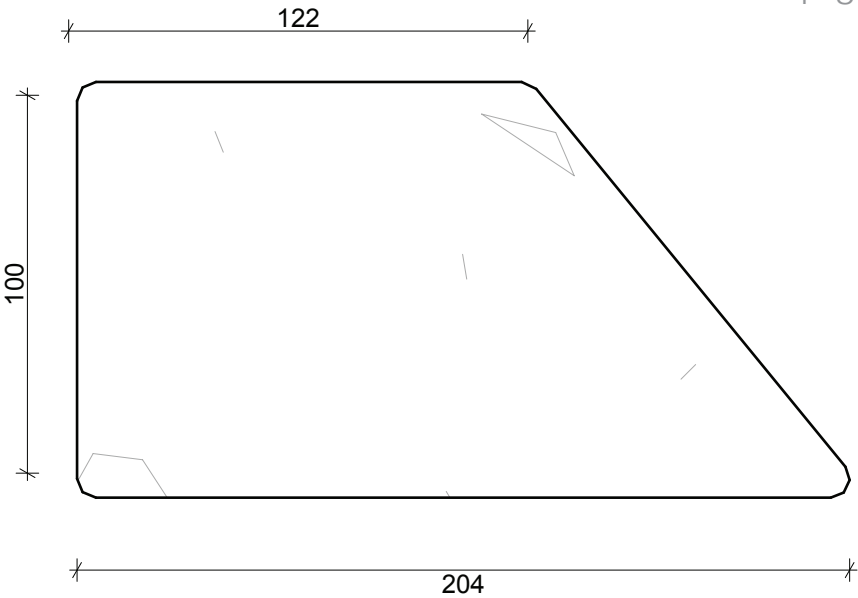


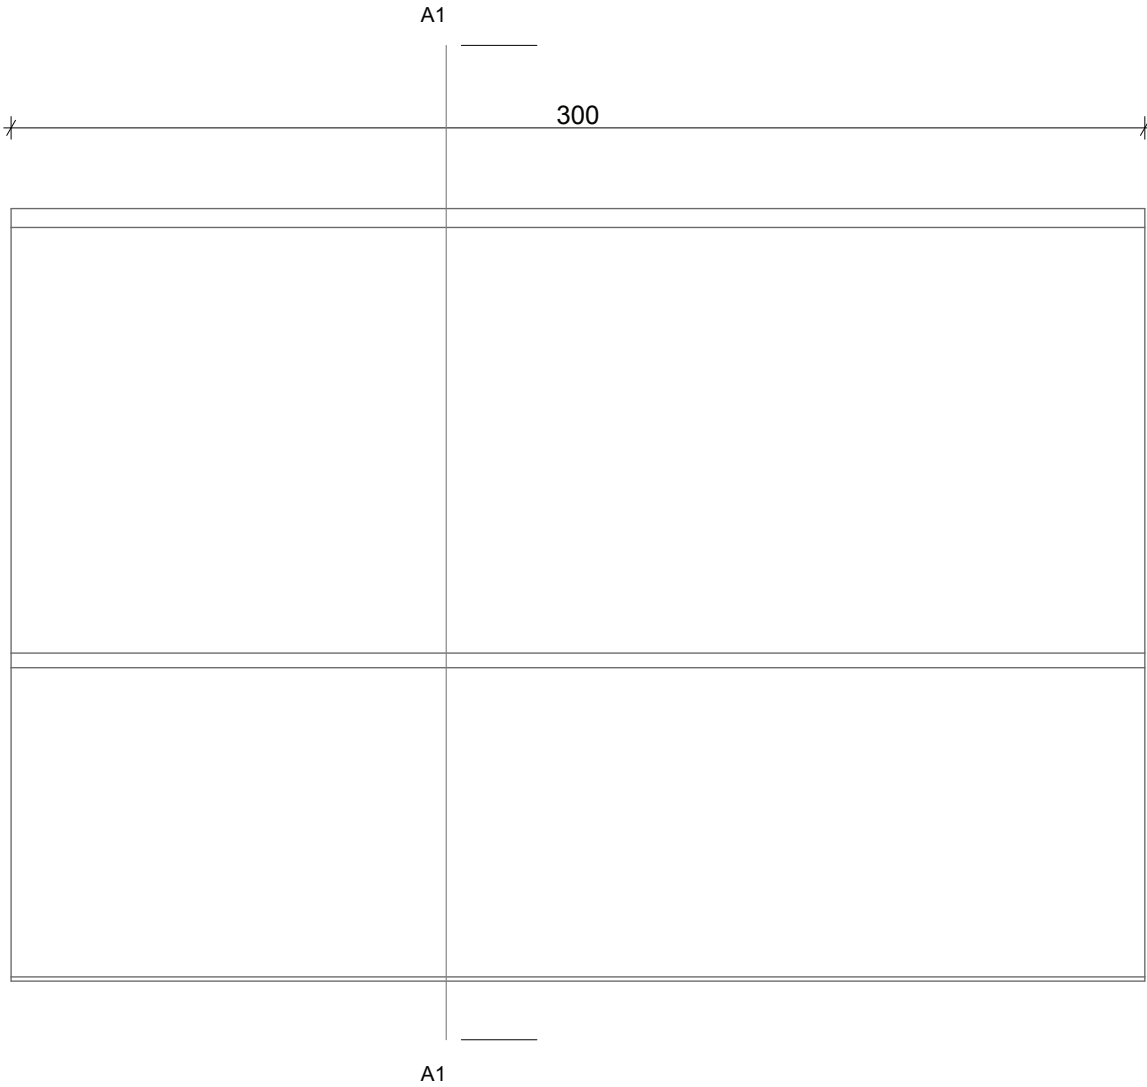



Plumbing + Drainage Industry

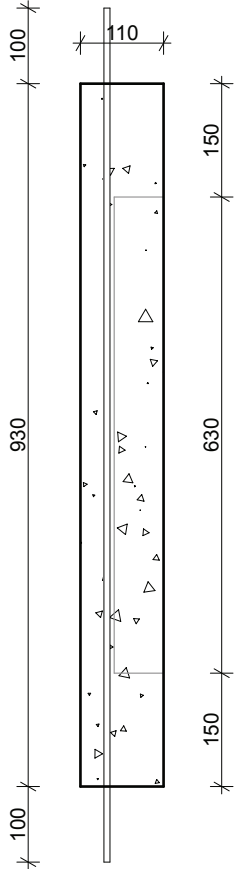



Drawing Title	
PSBBKB	
Drawing Number	Scale
1	1:2
Burleigh Industrial Estate New Renwick Road Blenheim 7201 PO Box 616 Blenheim 7240 www.precastsystems.co.nz Phone: +64 3 578 5118 Fax: +64 3578 5517 email: info@precastsystems.co.nz	

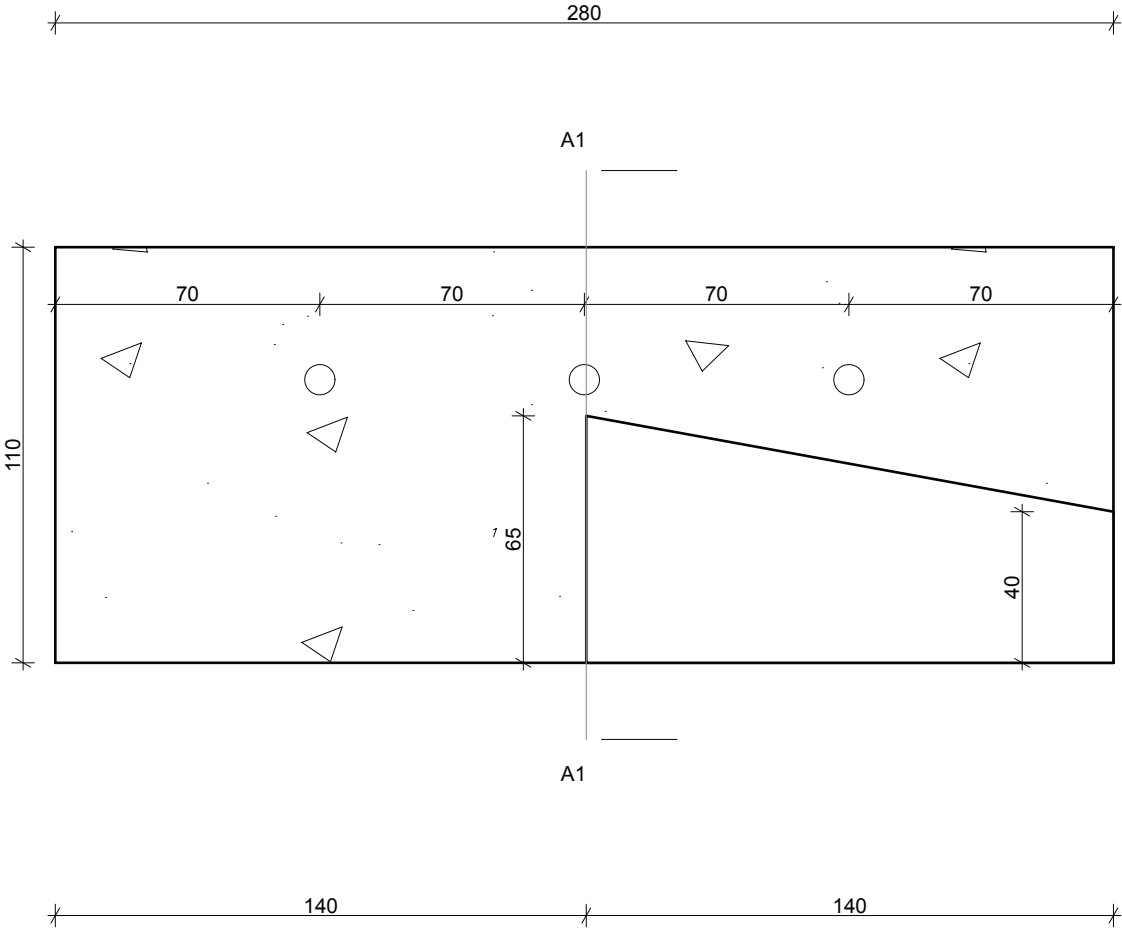





Drawing Title	
PSBE	
Drawing Number	Scale
1	1:10, 1:2
Burleigh Industrial Estate New Renwick Road Blenheim 7201 PO Box 616 Blenheim 7240	
www.precastsystems.co.nz Phone: +64 3 578 5118 Fax: +64 3578 5517 email: info@precasysystems.co.nz	

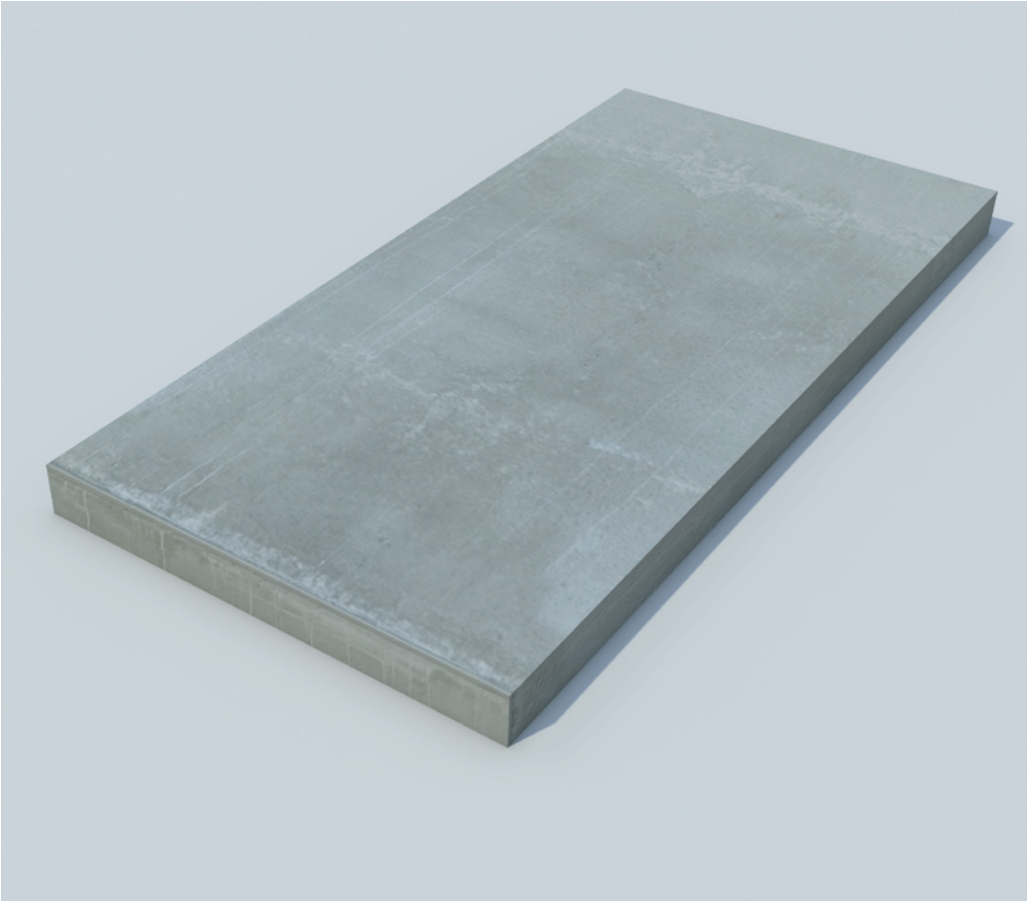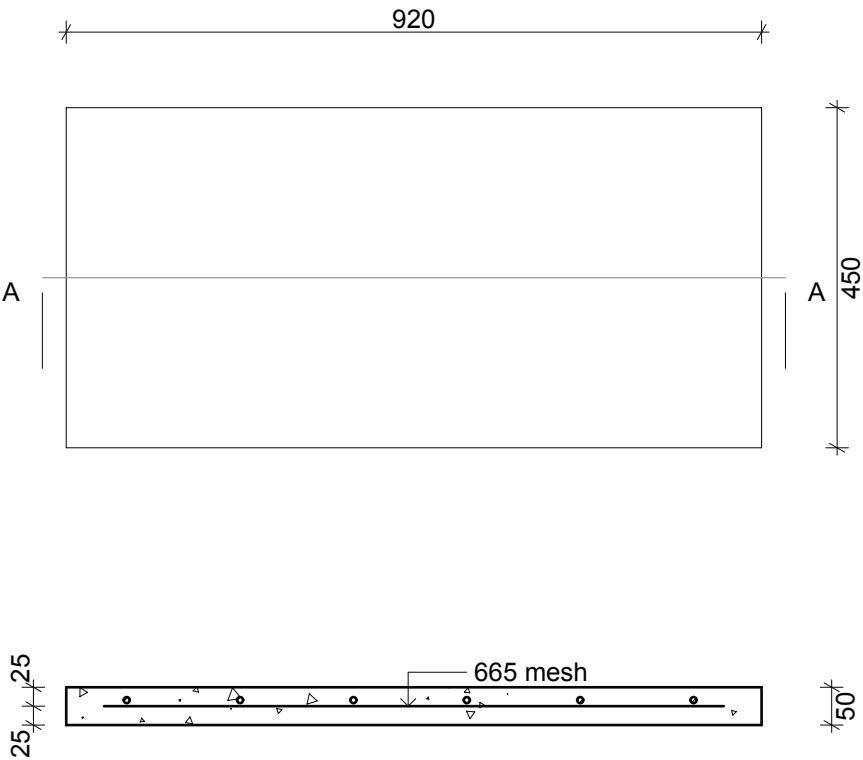



 PrecastSystems	Drawing Title PSGAS	
	Drawing Number 1	Scale 1:5, 1:10
Burleigh Industrial Estate New Renwick Road Blenheim 7201 PO Box 616 Blenheim 7240	www.precastsystems.co.nz Phone: +64 3 578 5118 Fax: +64 3578 5517 email: info@precastsystems.co.nz	

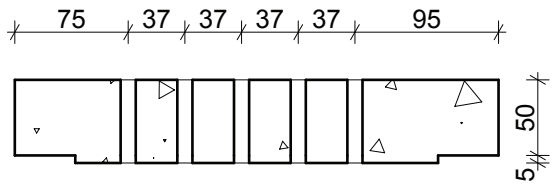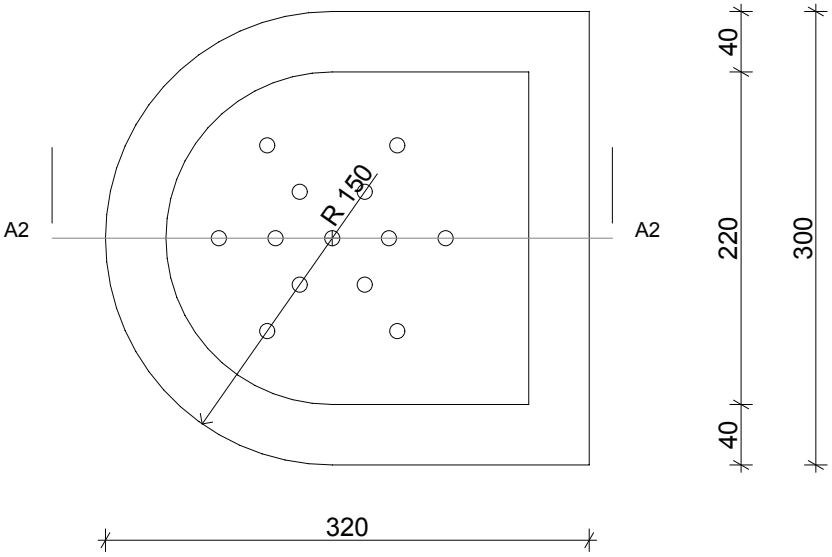




	Drawing Title PSGULLY-LID	
	Drawing Number 1	Scale 1:5
Burleigh Industrial Estate New Renwick Road Blenheim 7201 PO Box 616 Blenheim 7240	www.precastsystems.co.nz Phone: +64 3 578 5118 Fax: +64 3578 5517 email: info@precastsystems.co.nz	

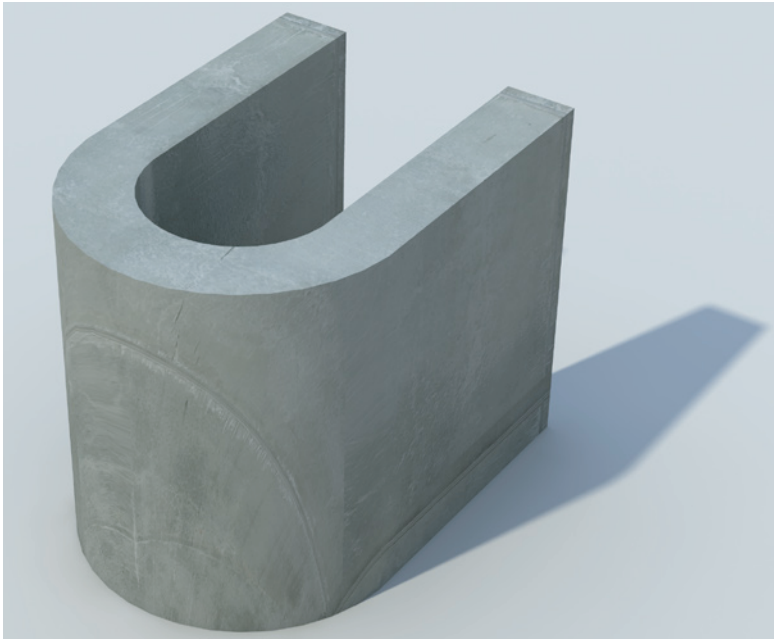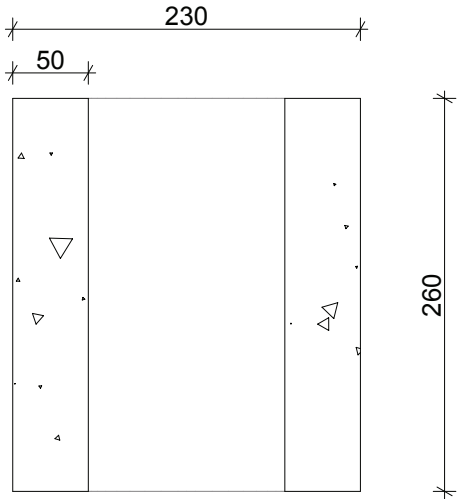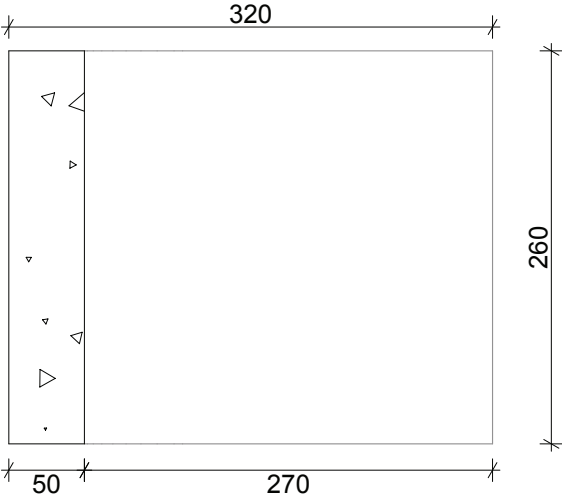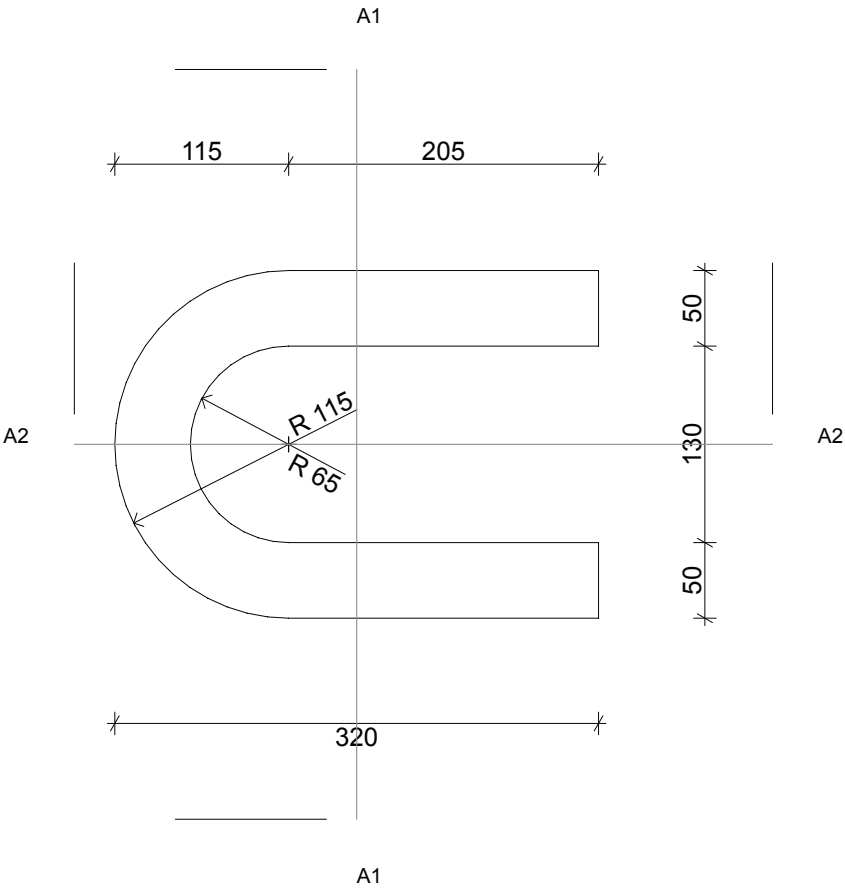





Drawing Title	
PSGULLY-OP	
Drawing Number	Scale
1	1:5
Burleigh Industrial Estate New Renwick Road Blenheim 7201 PO Box 616 Blenheim 7240	
www.precastsystems.co.nz Phone: +64 3 578 5118 Fax: +64 3578 5517 email: info@precastsystems.co.nz	

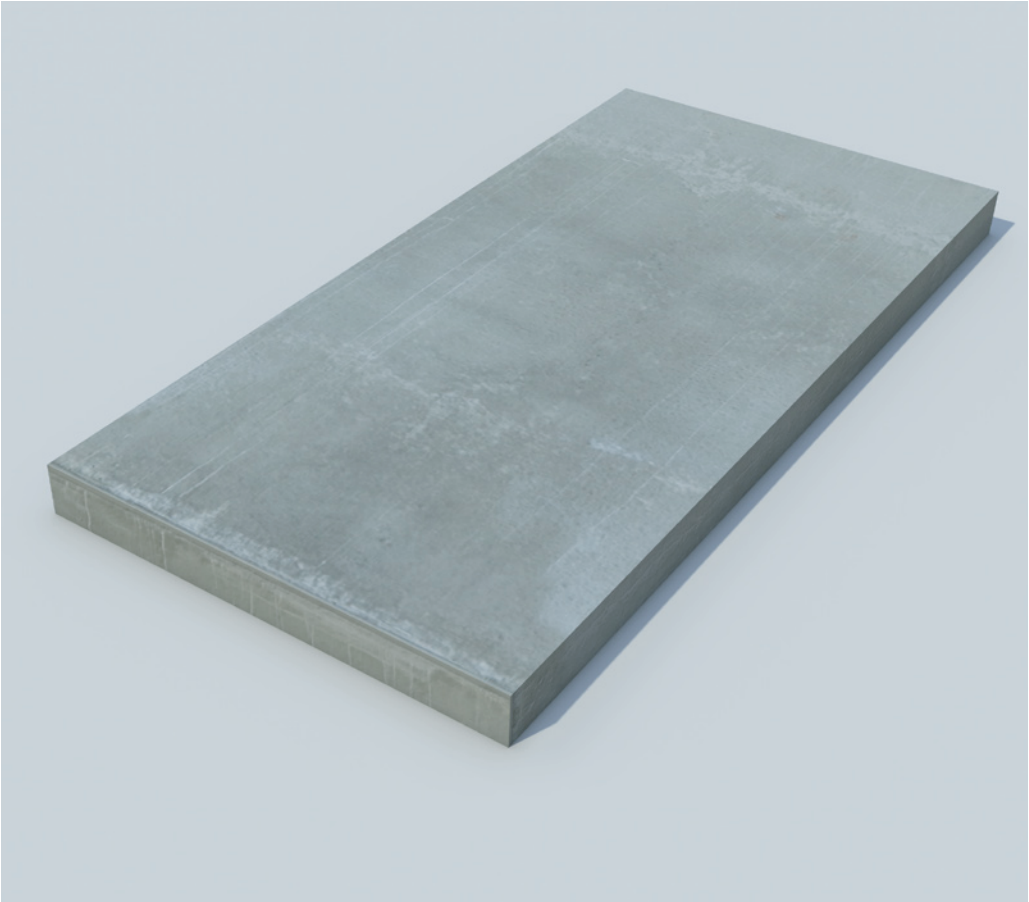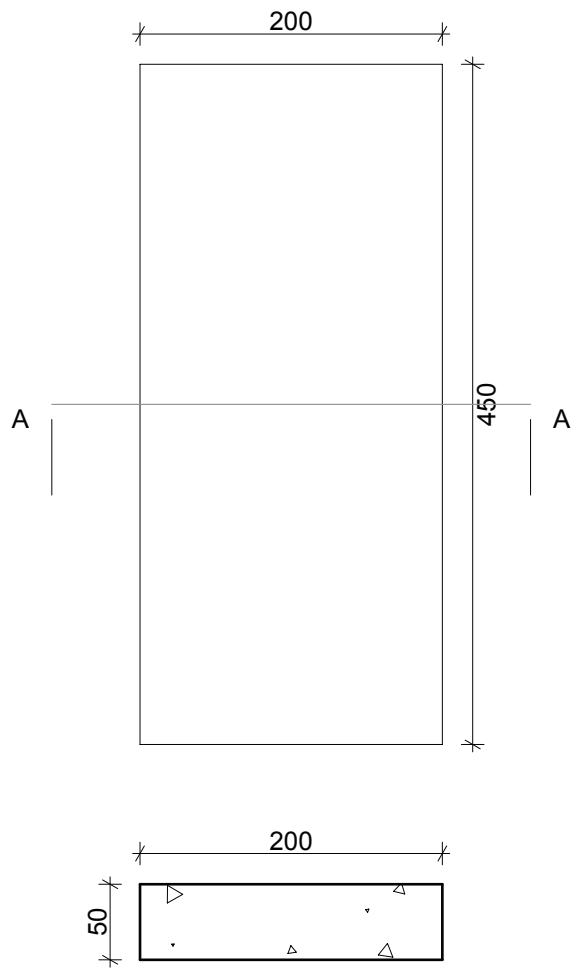




 PrecastSystems	Drawing Title PSPUMP	
	Drawing Number 1	Scale 1:5
Burleigh Industrial Estate New Renwick Road Blenheim 7201 PO Box 616 Blenheim 7240	www.precastsystems.co.nz Phone: +64 3 578 5118 Fax: +64 3578 5517 email: info@precastsystems.co.nz	

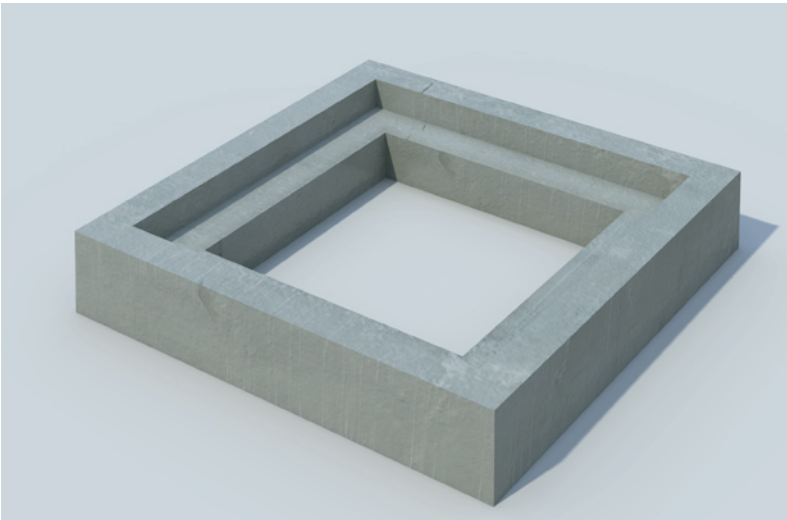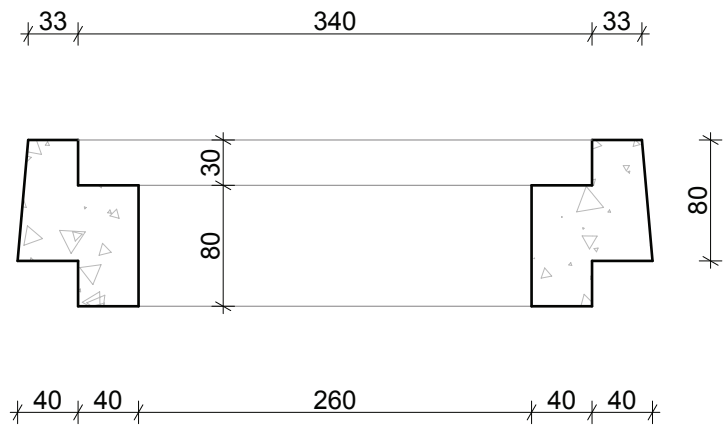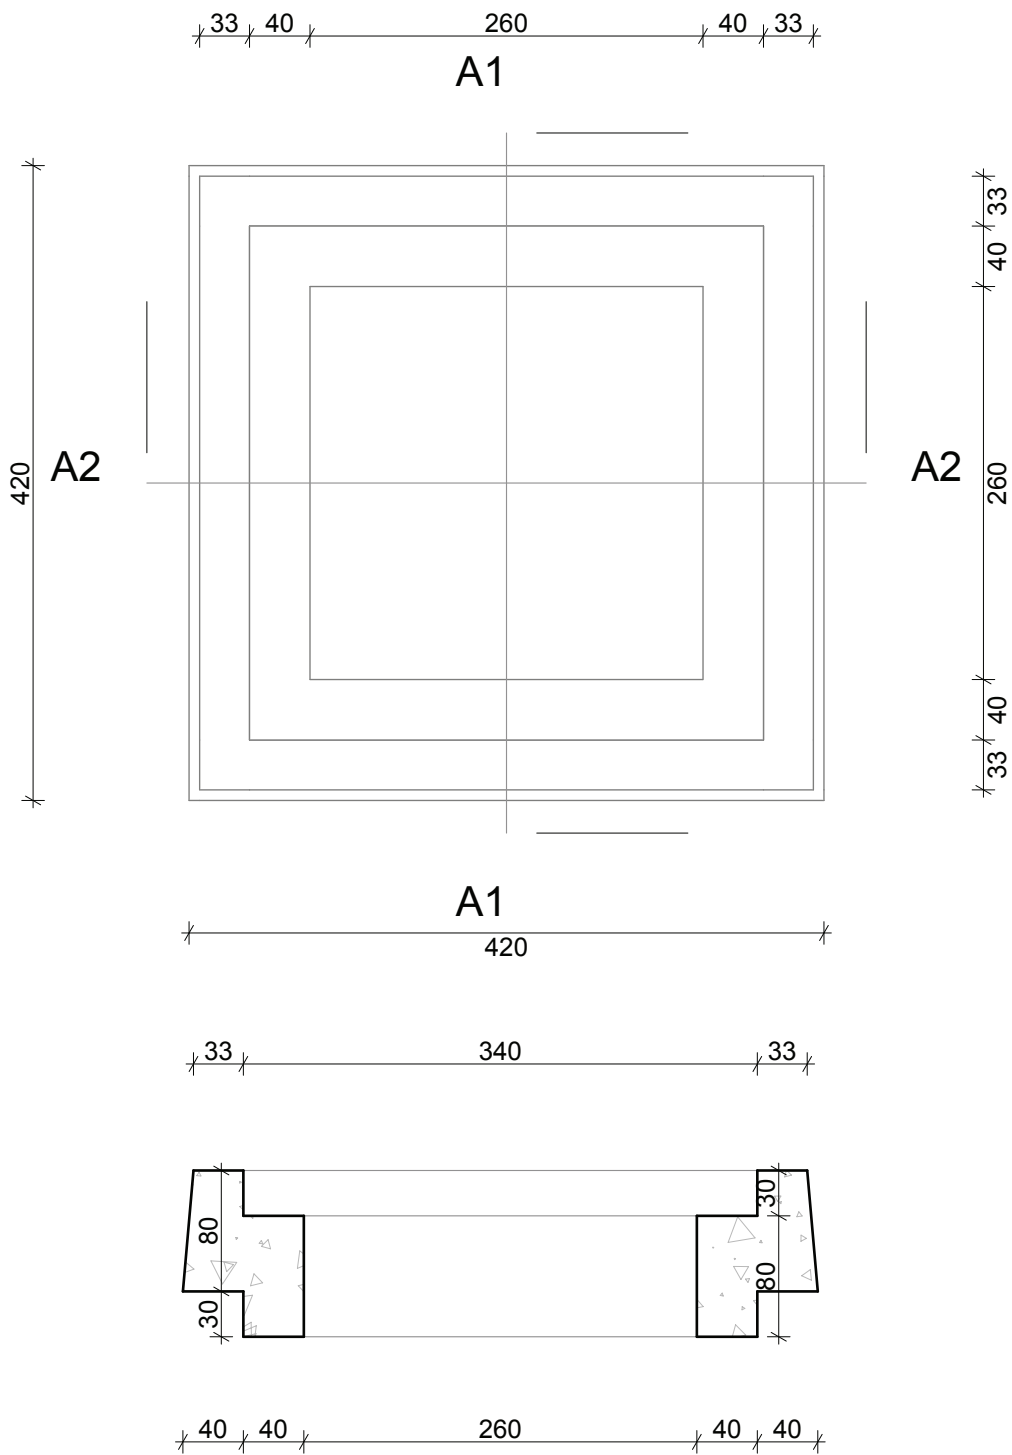

		Drawing Title PSVAL-SM	
Drawing Number 1		Scale 1:10,1:5	
Burleigh Industrial Estate New Renwick Road Blenheim 7201 PO Box 616 Blenheim 7240		www.precastsystems.co.nz Phone: +64 3 578 5118 Fax: +64 3578 5517 email: info@precastsystems.co.nz	

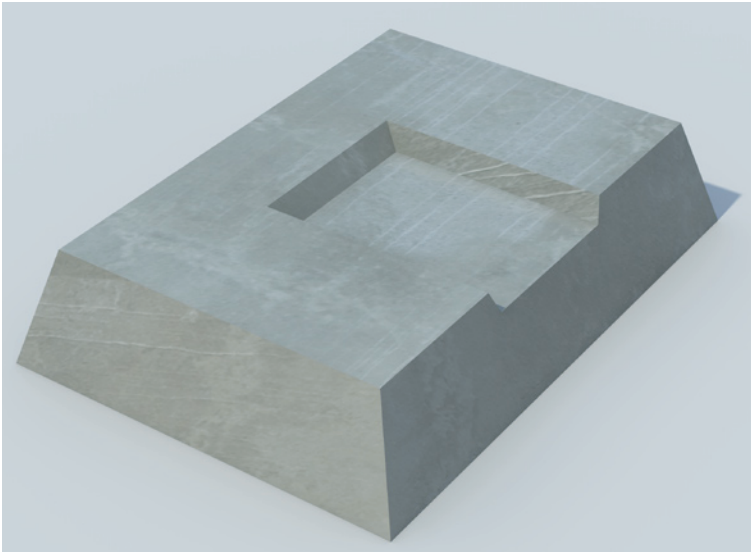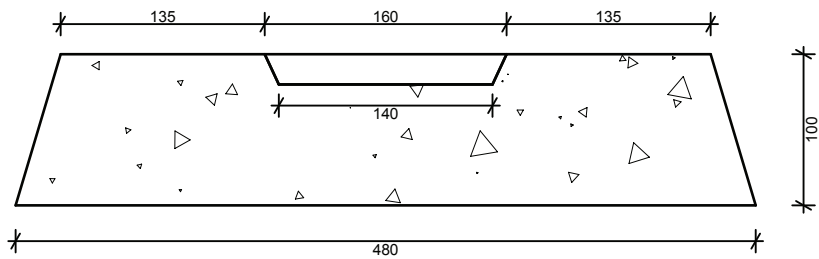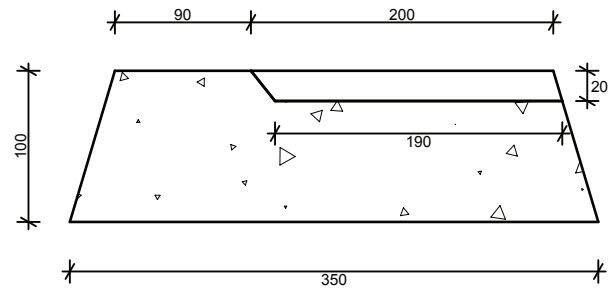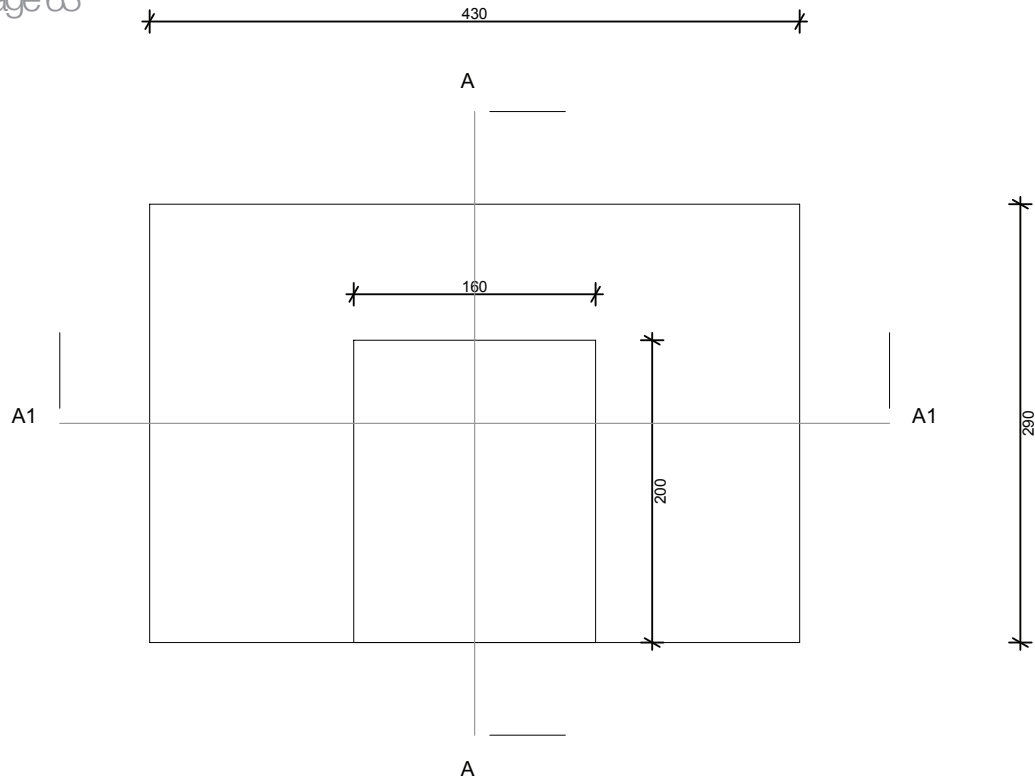





Drawing Title	
PSSPF	
Drawing Number	Scale
1	1:5
Burleigh Industrial Estate New Renwick Road Blenheim 7201 PO Box 616 Blenheim 7240	
www.precastsystems.co.nz Phone: +64 3 578 5118 Fax: +64 3578 5517 email: info@precastsystems.co.nz	

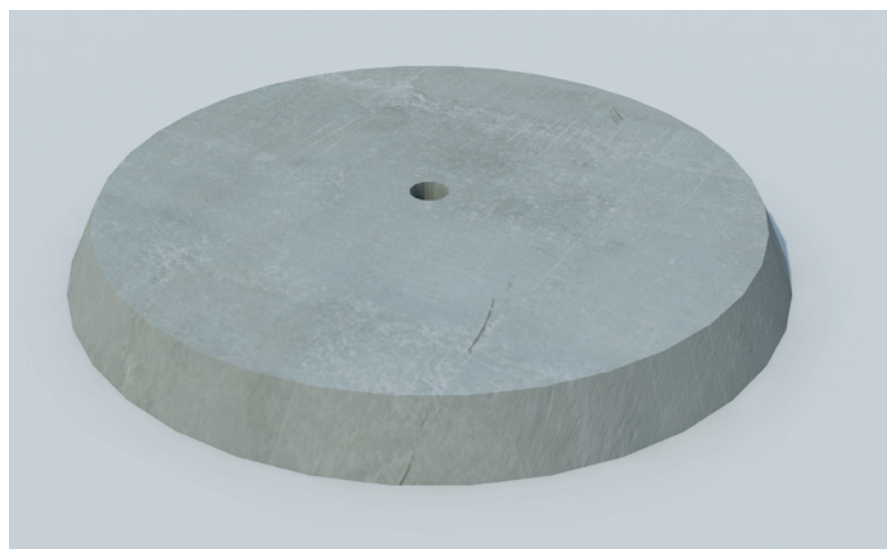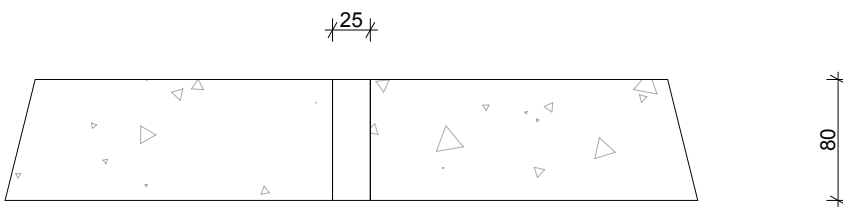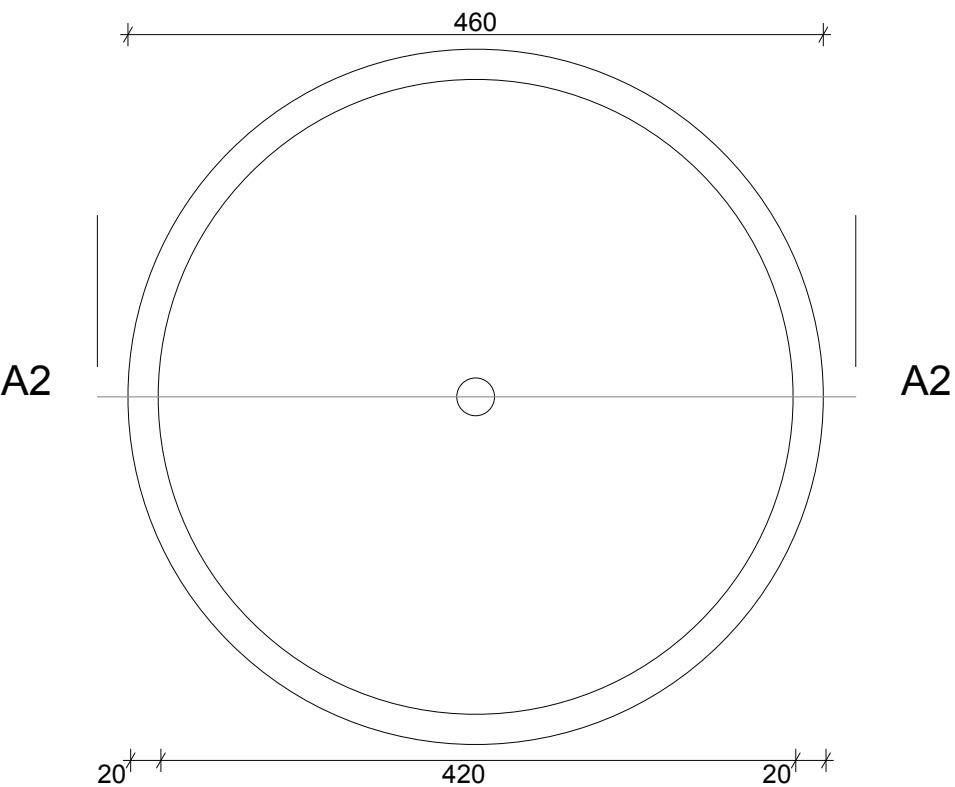




PrecastSystems


Drawing Title		PSUB	
Drawing Number		Scale	
1		1:5	
Burleigh Industrial Estate New Renwick Road Blenheim 7201 PO Box 616 Blenheim 7240		www.precastsystems.co.nz Phone: +64 3 578 5118 Fax: +64 3578 5517 email: info@precastsystems.co.nz	

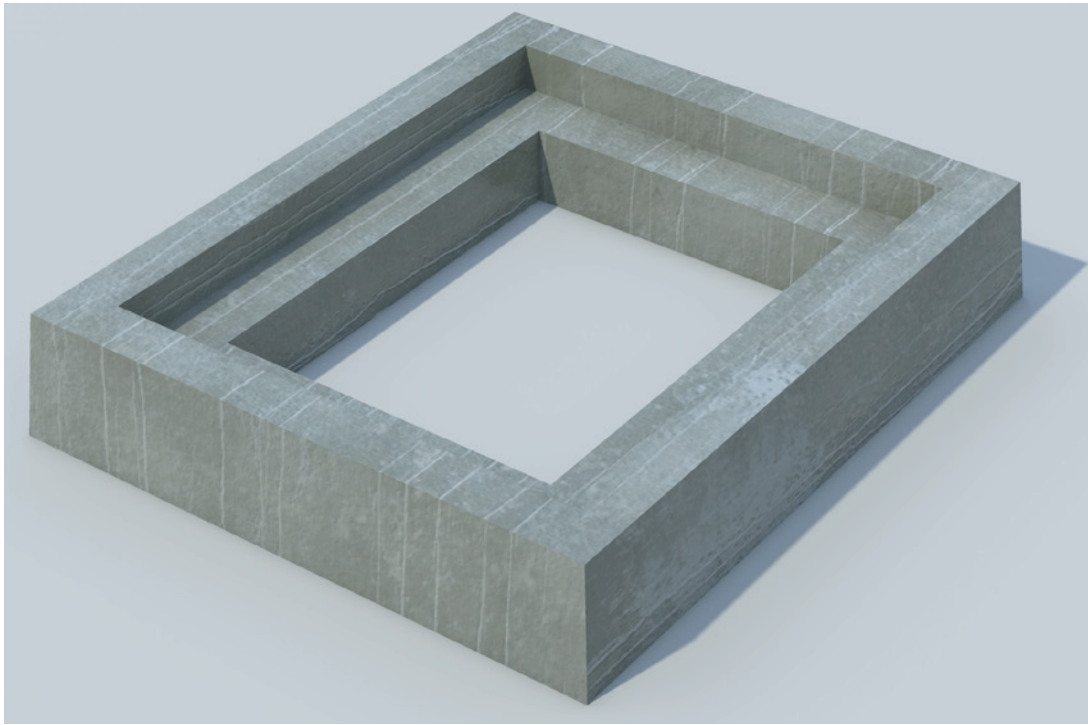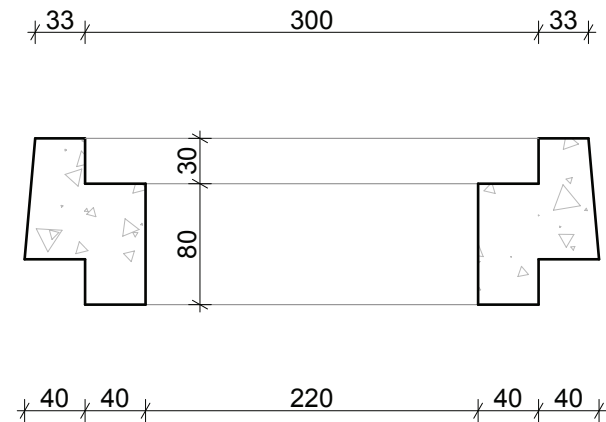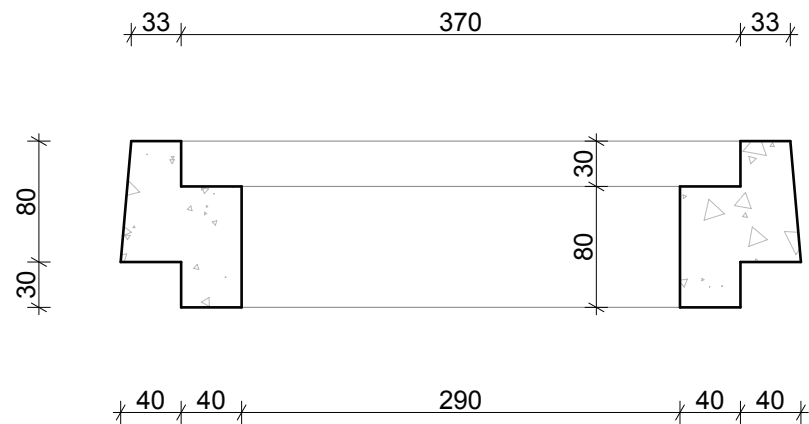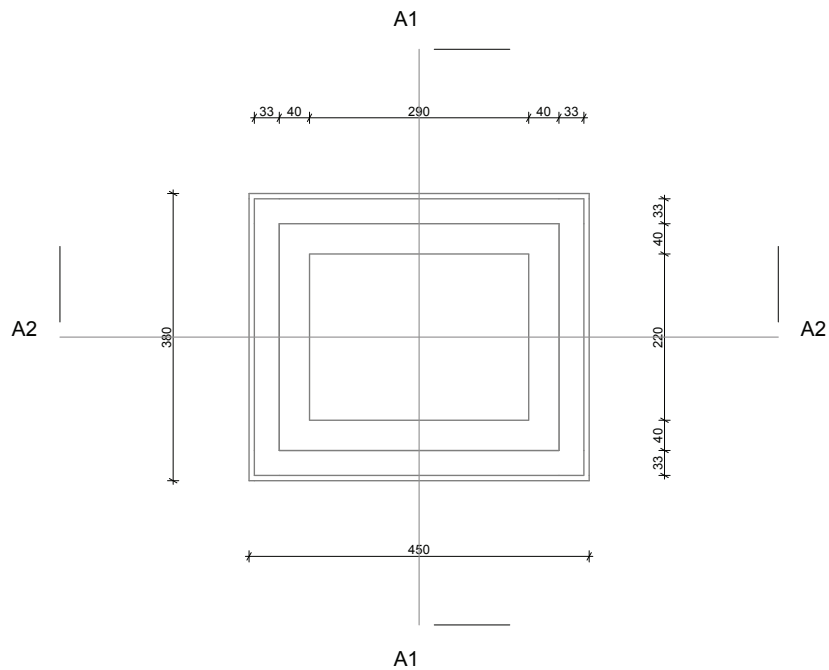



		Drawing Title PSVAL	
Drawing Number 1		Scale 1:10,1:5	
Burleigh Industrial Estate New Renwick Road Blenheim 7201 PO Box 616 Blenheim 7240		www.precastsystems.co.nz Phone: +64 3 578 5118 Fax: +64 3578 5517 email: info@precasysystems.co.nz	

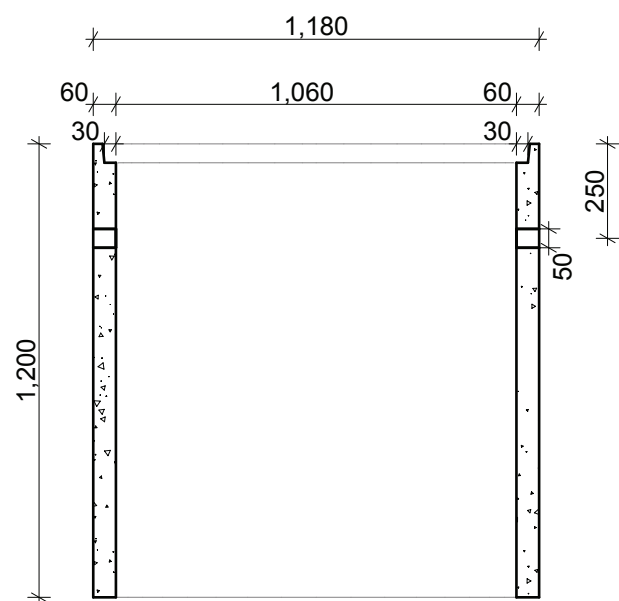

Drawing Title	
PSWL	
Drawing Number	Scale
1	1:20
Burleigh Industrial Estate New Renwick Road Blenheim 7201 PO Box 616 Blenheim 7240	
www.precastsystems.co.nz Phone: +64 3 578 5111 Fax: +64 3578 5511 email: info@precastsystems.co.nz	

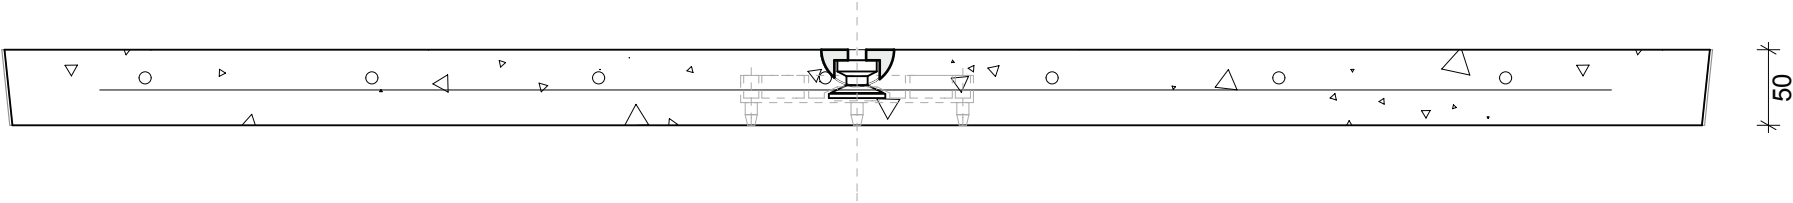

Reid 1FA045 Lifting Eye

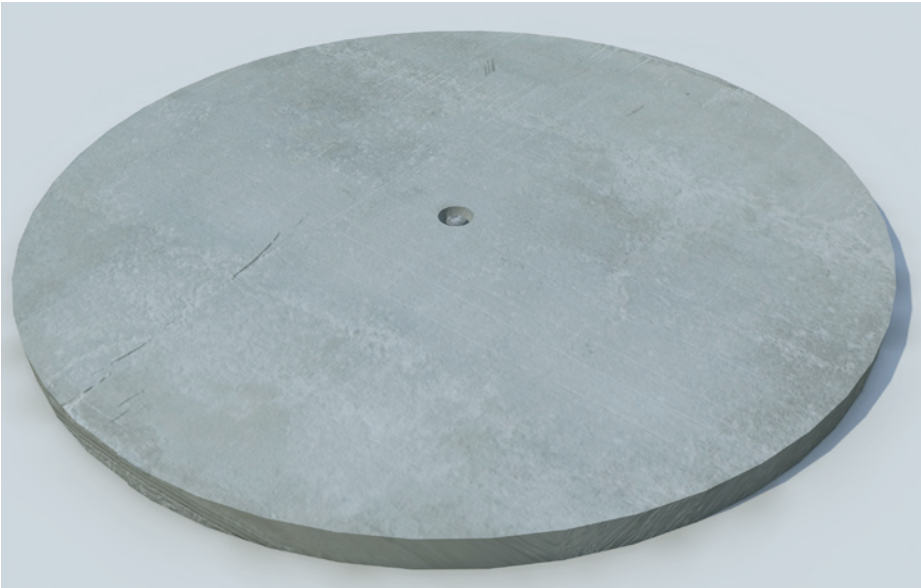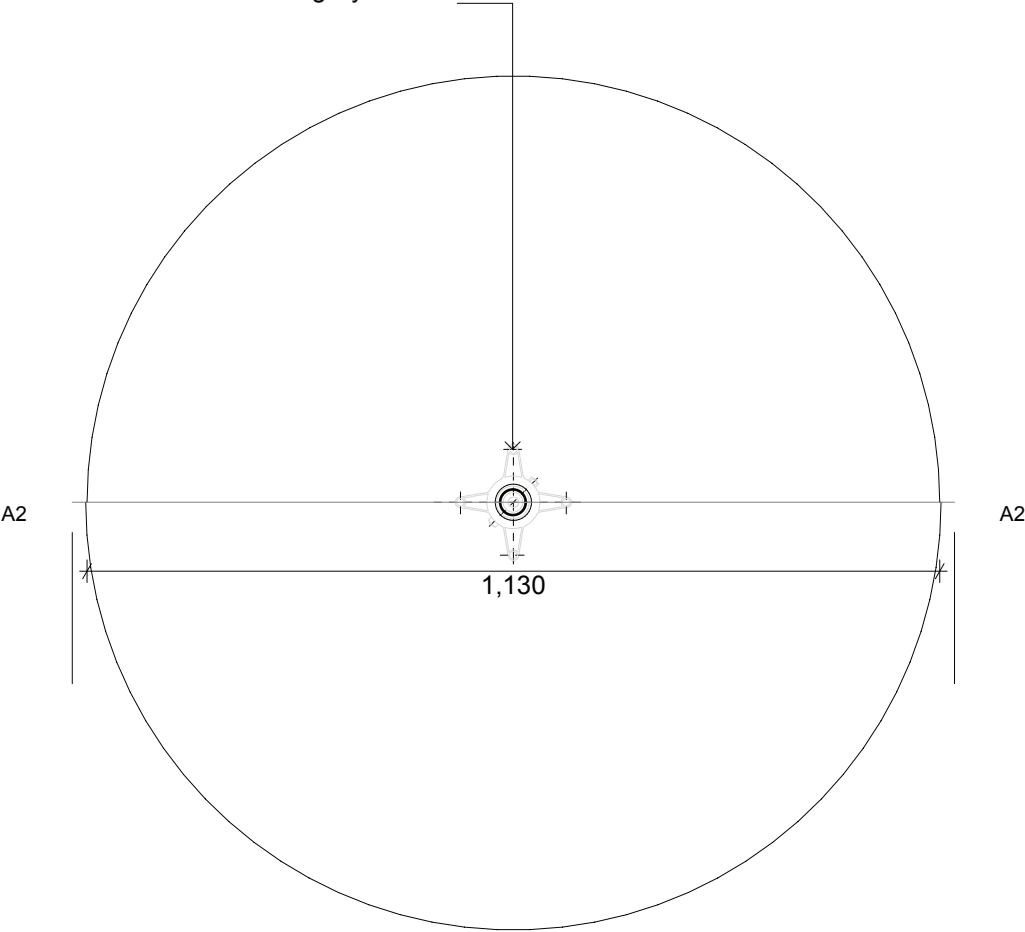



PrecastSystems

Drawing Title		PSWLL
Drawing Number	Scale	
1	1:5, 1:10	
Burleigh Industrial Estate New Renwick Road Blenheim 7201 PO Box 616 Blenheim 7240		www.precastsystems.co.nz Phone: +64 3 578 5118 Fax: +64 3578 5517 email: info@precastsystems.co.nz